Sketch Showing L Section of SWD at Ward No.17 In Muthyalanagara.

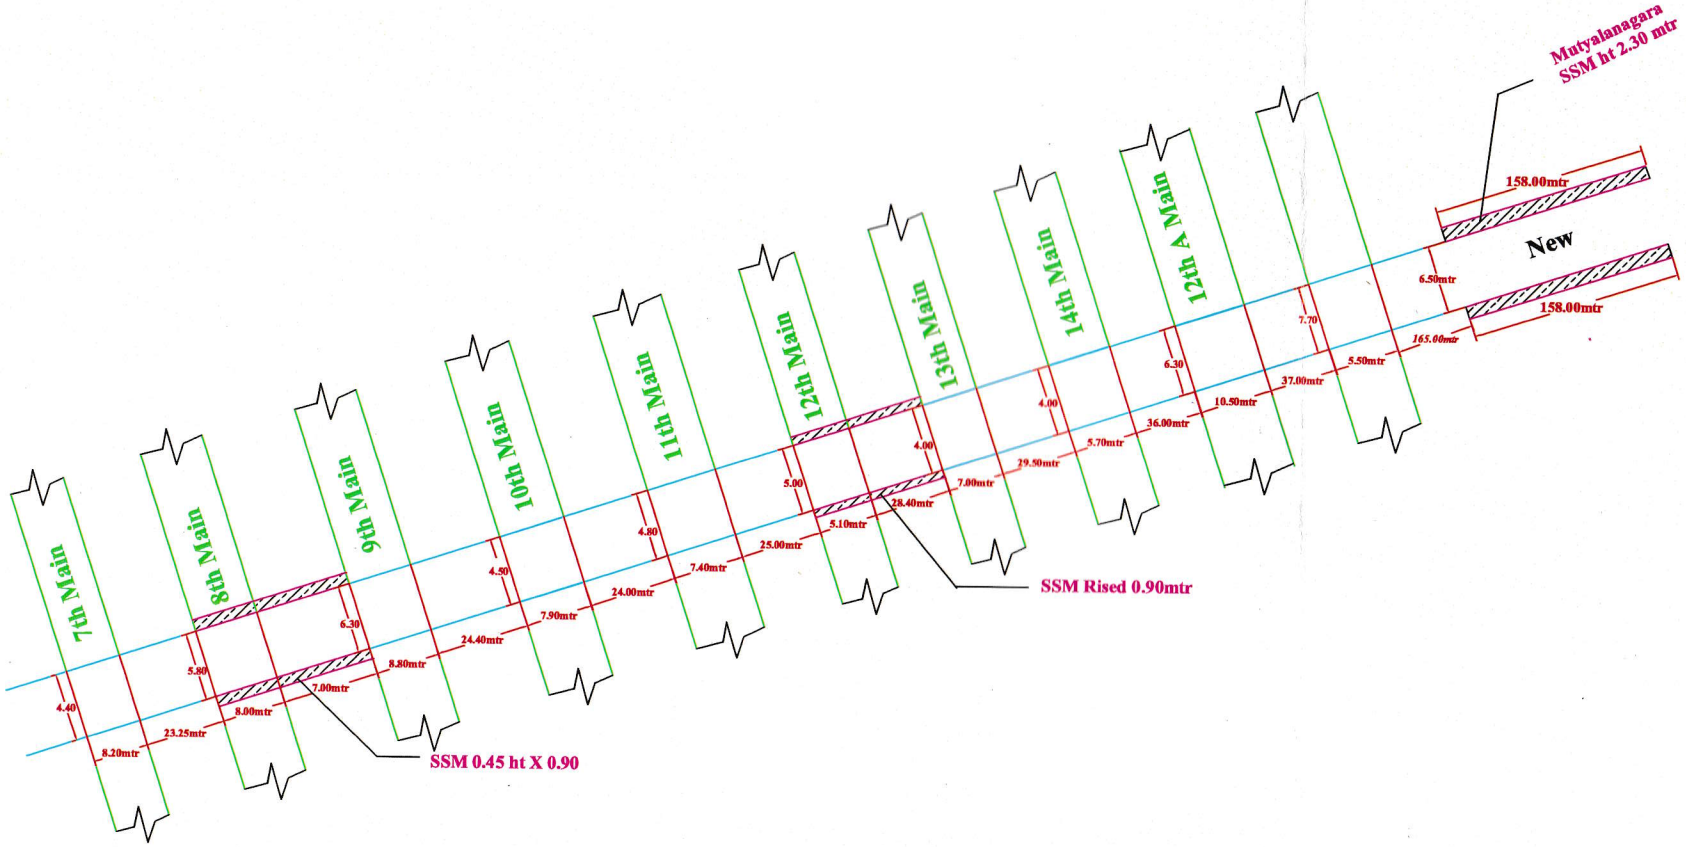

Assistant Engineer(P)
BBMP

Assistant Executive Engineer(P)
BBMP